Z:\-Project Directories\6200-6299\6277 - Republic Wire\-Construction Documents\6277-P2-0-PLUMBING-ENLARGED-PLAN.dwg-EBS Plot Date/Time: May 25, 2017-1:49pm - By: kelly.obrien
THESE DRAWINGS AND SPECIFICATIONS ARE NOT AUTHORIZED TO BE USED AS CONTRACT DOCUMENTS. THESE DRAWINGS HAVE BEEN PREPARED TO DEMONSTRATE COMPLIANCE WITH APPLICABLE CODES, AND ARE INTENDED TO PROVIDE THE AUTHORITIES HAVING JURISDICTION WITH INFORMATION TO DETERMINE CODE COMPLIANCE. THE INSTALLING CONTRACTOR IS RESPONSIBLE TO ENSURE THAT MEANS, METHODS, AND MATERIALS USED IN CONSTRUCTION ARE INSTALLED IN ACCORDANCE WITH ANY CONTRACTURAL AGREEMENT THAT MAY EXIST WITH AN OWNER, CONSTRUCTION MANAGER, GENERAL CONTRACTOR, ETC.




A P2.0 **PLUMBING ENLARGED PLAN – AREA A**

SCALE: 1/8" = 1'-0"

F.F.E.= 100'-0"

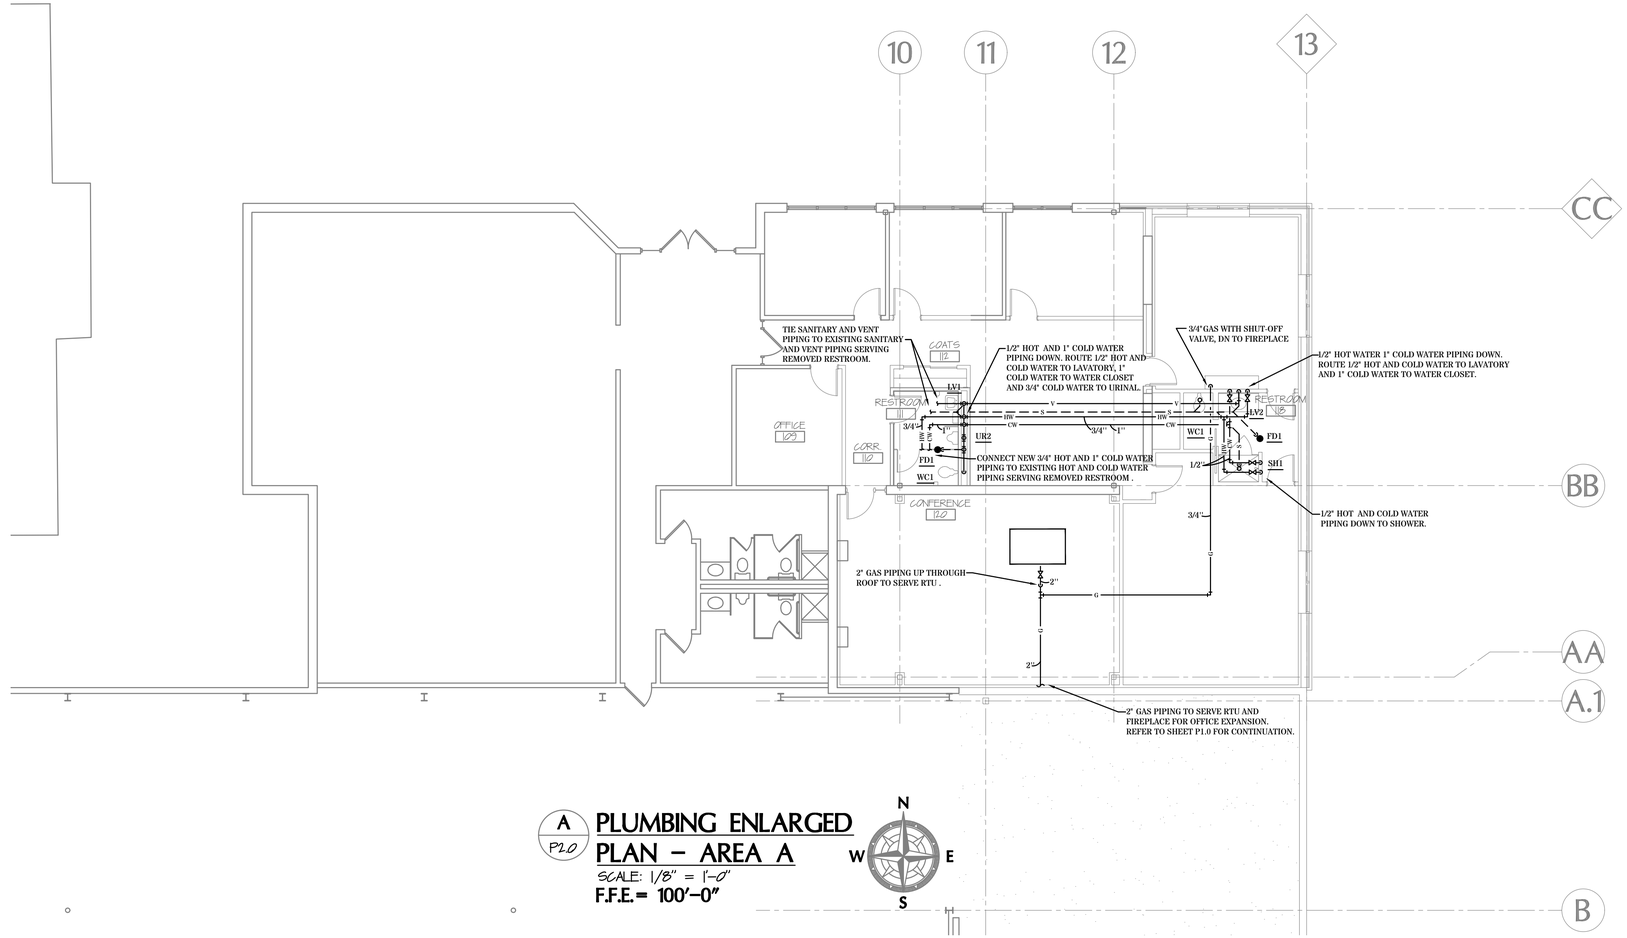


D P2.0 **PLUMBING ENLARGED PLAN – AREA D**

SCALE: 1/8" = 1'-0"

F.F.E.= 100'-0"

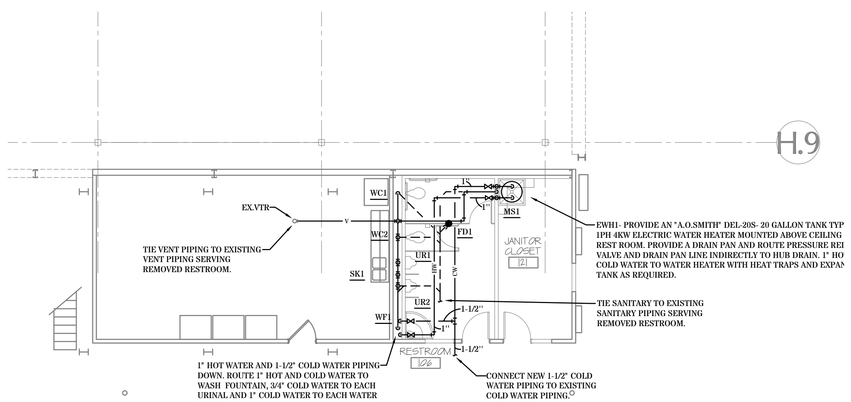


C P2.0 **PLUMBING ENLARGED PLAN – AREA C**

SCALE: 1/8" = 1'-0"

F.F.E.= 100'-0"

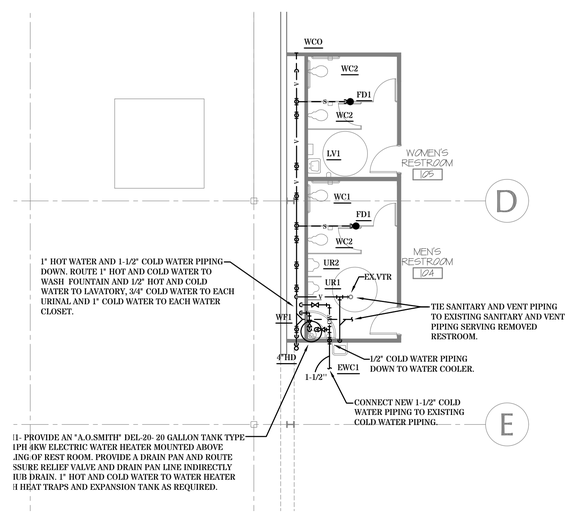


McGill Smith Punshon, Inc.
3700 Park 42 Drive Suite 190B
Cincinnati, Ohio 45241-2097
Tel. 513-759-0004 ▪ Fax 513-563-7099
Engineers ▪ Architects ▪ Surveyors
Planners ▪ Landscape Architects

DAG Project Mgr. KPO

Checked by SSS

| Issue/ Revision | Revision Number | Date |
|---|---|---|
| BID / PERMIT | | 05/25/17 |

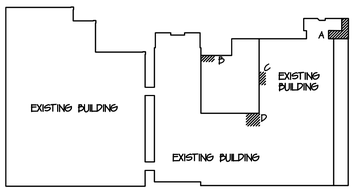STATE OF OHIO
SCOTT SEVERT STILKEY
E-77755
REGISTERED PROFESSIONAL ENGINEER

25 MAY 2017

PR-06164
ENGINEERED BUILDING SYSTEMS INC.
TEAMWORK • COLLABORATION
SHARED SUCCESS
515 Monmouth Street, Suite 204
Newport, KY 41071 (859) 261-0585
MEP Consulting Services, Inc. in OH

Copyright © 2015
THIS DOCUMENT IS THE PRODUCT AND EXCLUSIVE PROPERTY OF ENGINEERED BUILDING SYSTEMS, INC. NEITHER THE DOCUMENT NOR THE INFORMATION IT CONTAINS MAY BE USED FOR OTHER THAN THE SPECIFIC PURPOSE FOR WHICH IT WAS PREPARED WITHOUT WRITTEN CONSENT OF ENGINEERED BUILDING SYSTEMS, INC.

RENOVATIONS AND ADDITIONS
FOR
*Republic Wire*
UNION CENTRE DRIVE
WEST CHESTER, OHIO 45069

Sheet Title
PLUMBING PLANS

Project No. 97333.33

Scale AS NOTED

Sheet No. P2.0